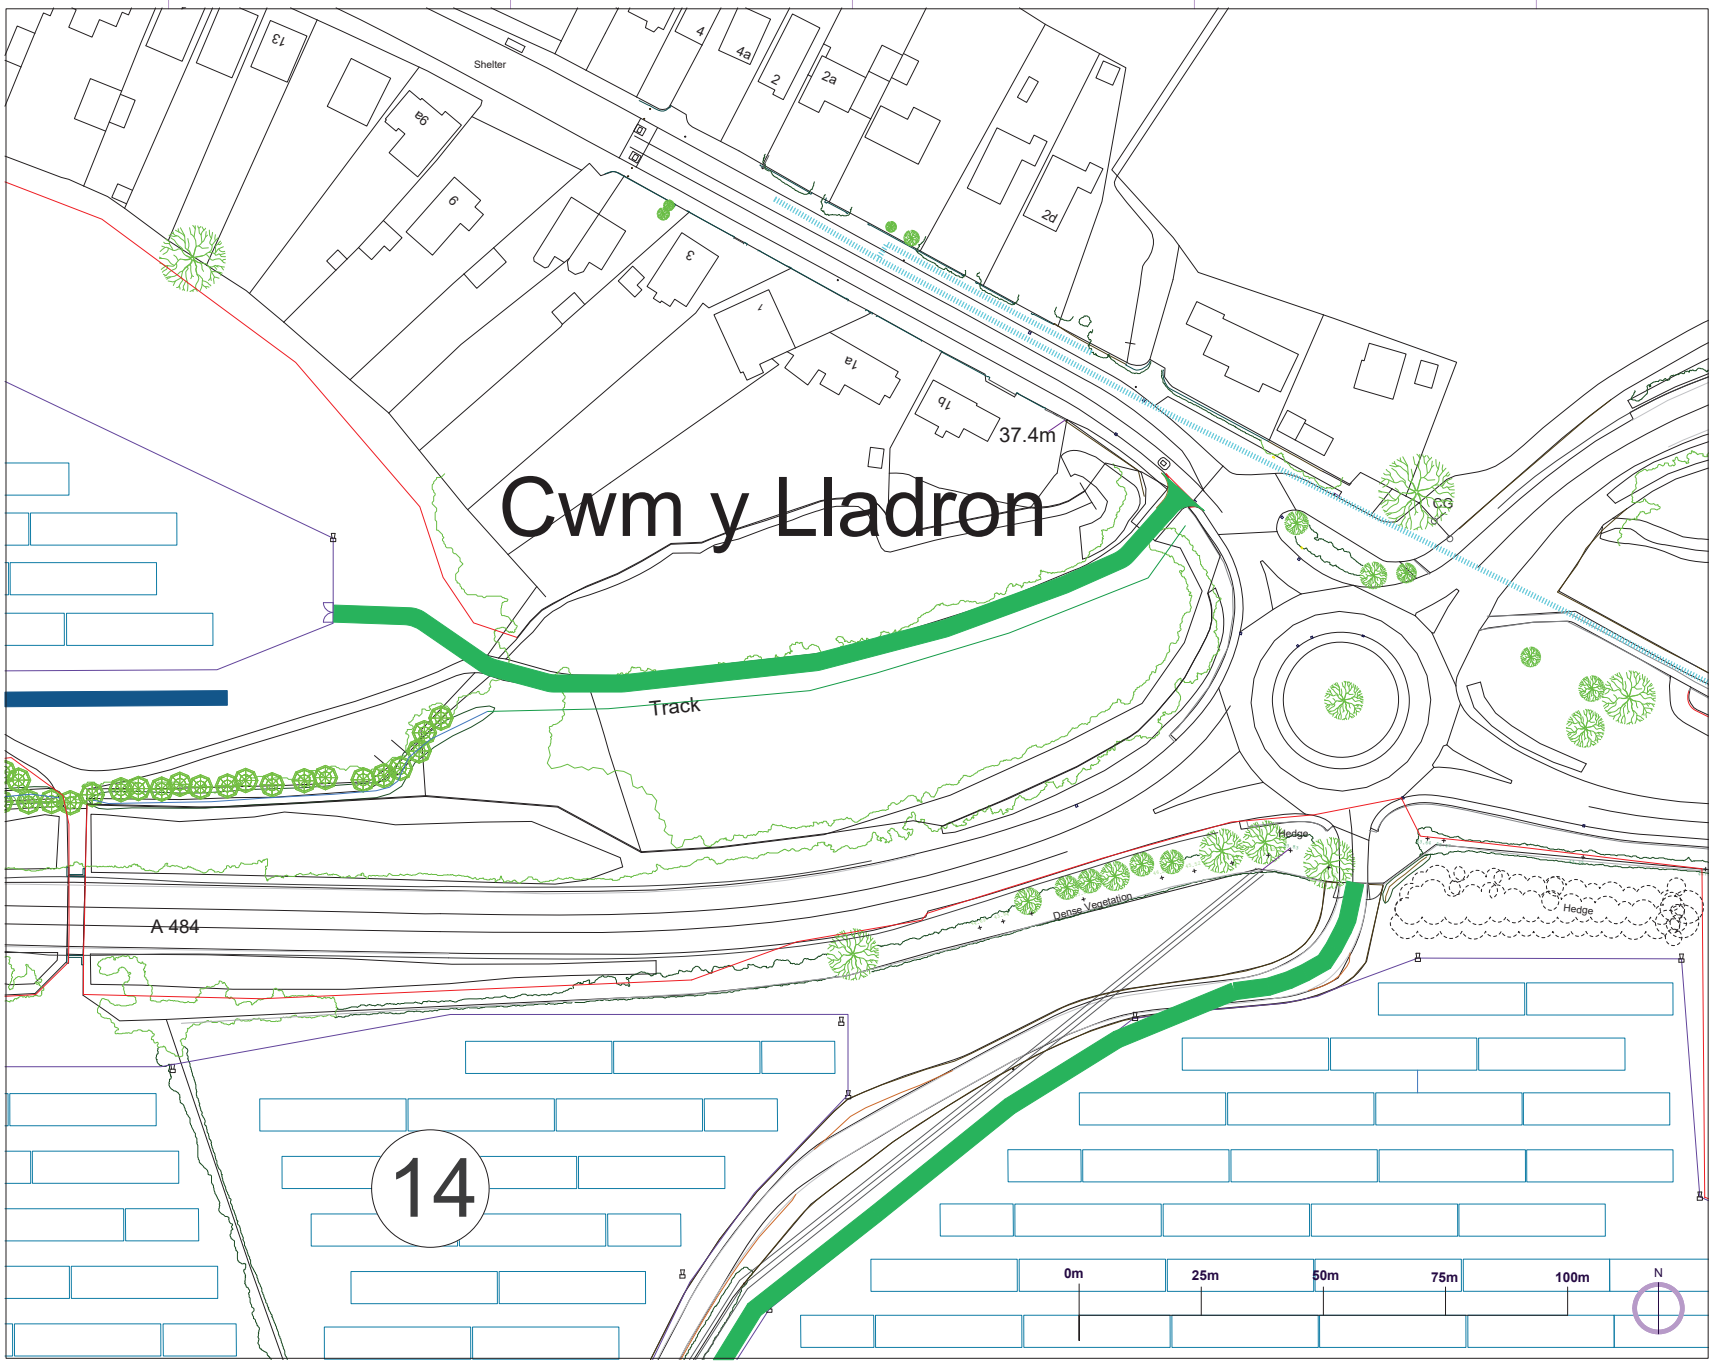

Low Carbon Alliance ©

This drawing and any information or descriptive matter set out herein are the confidential and copyright property of Low Carbon Alliance Limited and must not be loaned, copied or disclosed without the prior written consent of Low Carbon Alliance Limited

Low Carbon Alliance

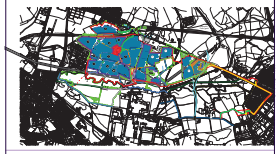

Notes

Key:

Existing Assets

- Public Right of Way
- Gas Line
- Hedges & Trees

Proposed Assets:

- Planning Application Boundary
- Swale
- Fence
- Cable Route with Jointing
- Pits
- Gates
- Solar Array
- Transformer
- Site Road Permanent
- CCTV
- Temporary Construction
- Track
- Construction Compound
- No Crossing
- BESS Transformer
- BESS Battery unit
- Field Number
- Permissive Footpath

DRWN	CKD	APP	REV	DESCRIPTION

Drawn By: MSTP	Checked By: GR	REV: V13
Date: 01.12.2023	Approved By: CD	

PROJECT	Parc Solar Caenewydd
TITLE	Proposed Site Layout Sheet 2
CLIENT	Taiyo Power and Storage
STATUS	Planning Application

Sheet No	Sheet Title	Sheet Size
1	1:500 VP 2	A1
Scale: 1:500	Drawing Number: PSC 100 103	